EXHIBIT A TO ORDINANCE NO. 9-14

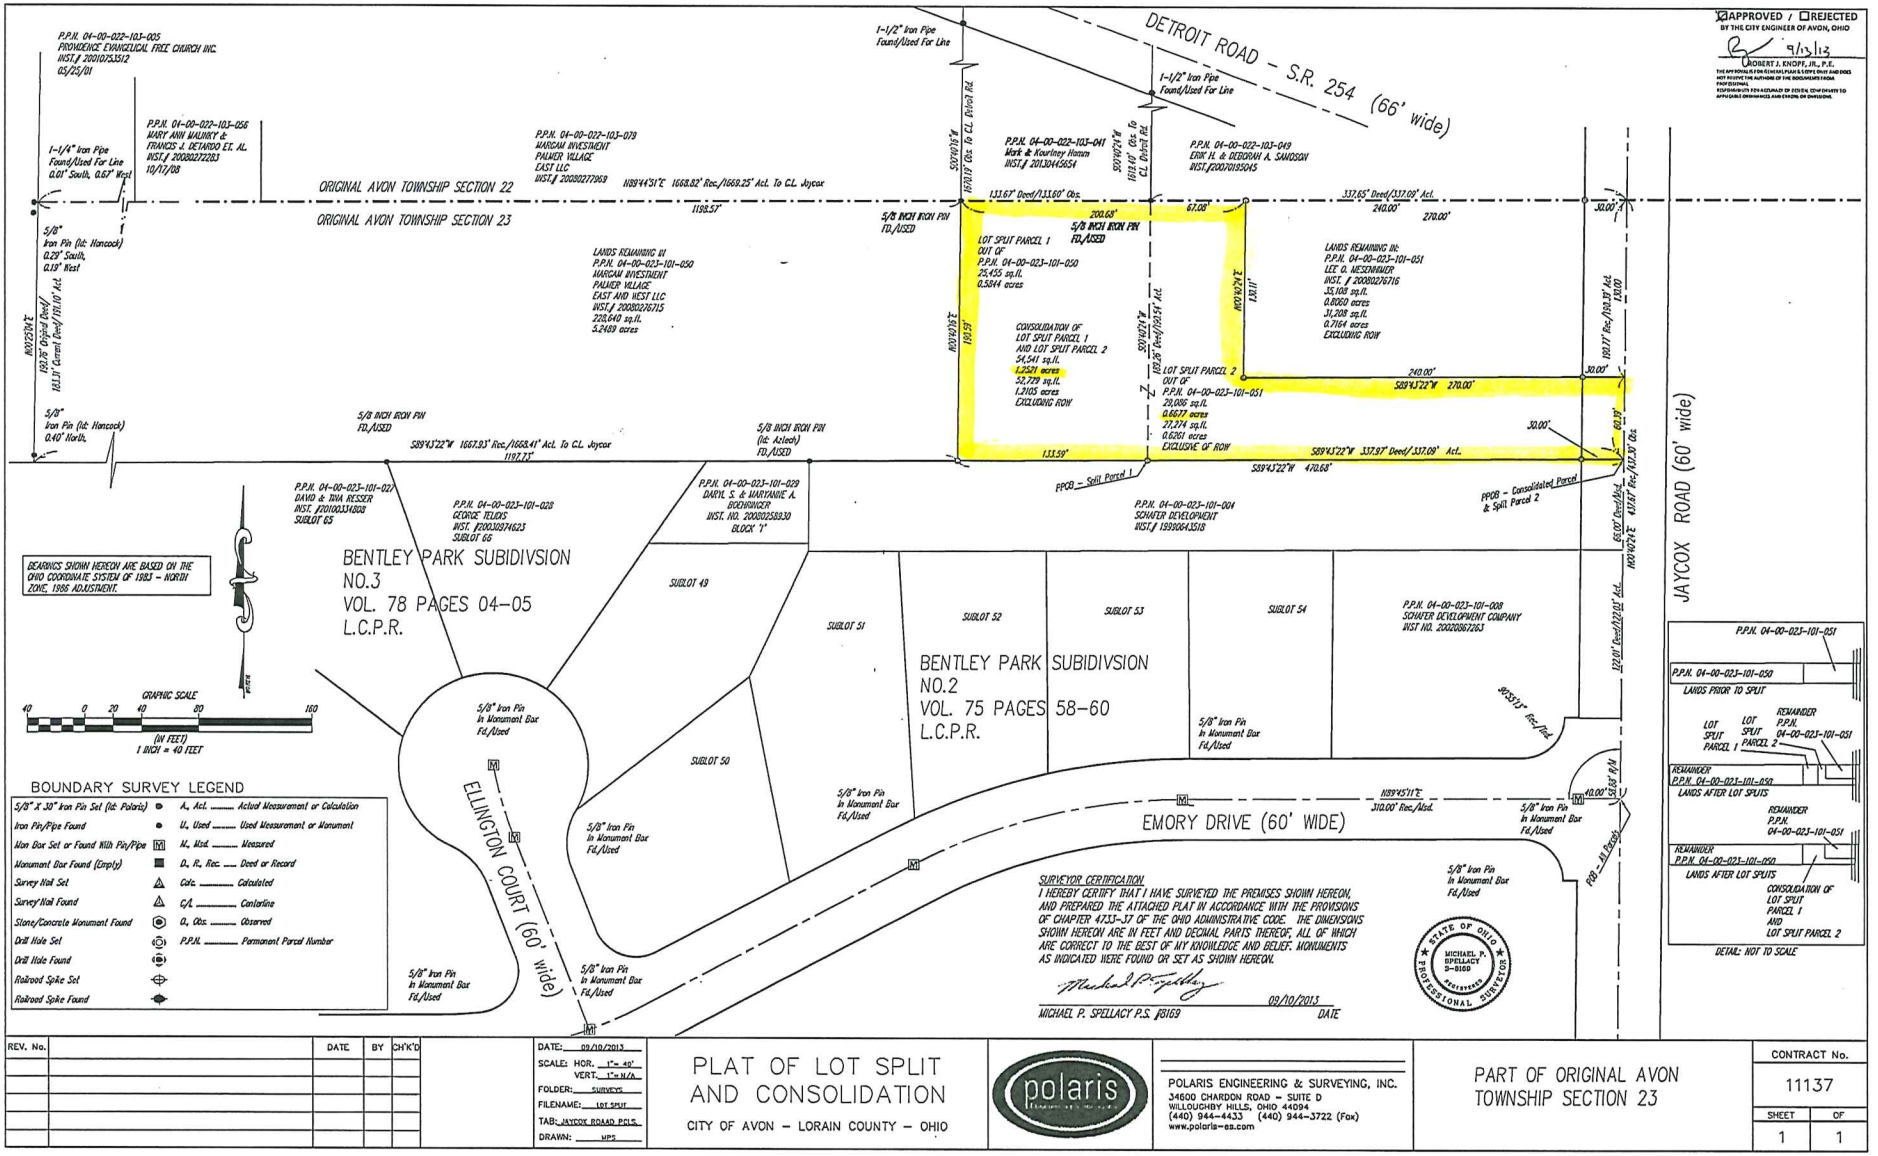

REV. No.		DATE	BY	CH'K'D

DATE: 09/10/2013
SCALE: HOR. 1" = 40'
VERT. 1" = N/A
FOLDER: SURVEYS
FILENAME: LOT SPLIT
TAB: JAYCOX ROAD PCLS
DRAWN: MPS

PLAT OF LOT SPLIT AND CONSOLIDATION

CITY OF AVON – LORAIN COUNTY – OHIO

POLARIS ENGINEERING & SURVEYING, INC.
34600 CHARDON ROAD – SUITE D
WILLOUGHBY HILLS, OHIO 44094
(440) 944-4433 (440) 944-3722 (Fax)
www.polaris-es.com

PART OF ORIGINAL AVON TOWNSHIP SECTION 23

CONTRACT No. 11137

SHEET 1 OF 1